
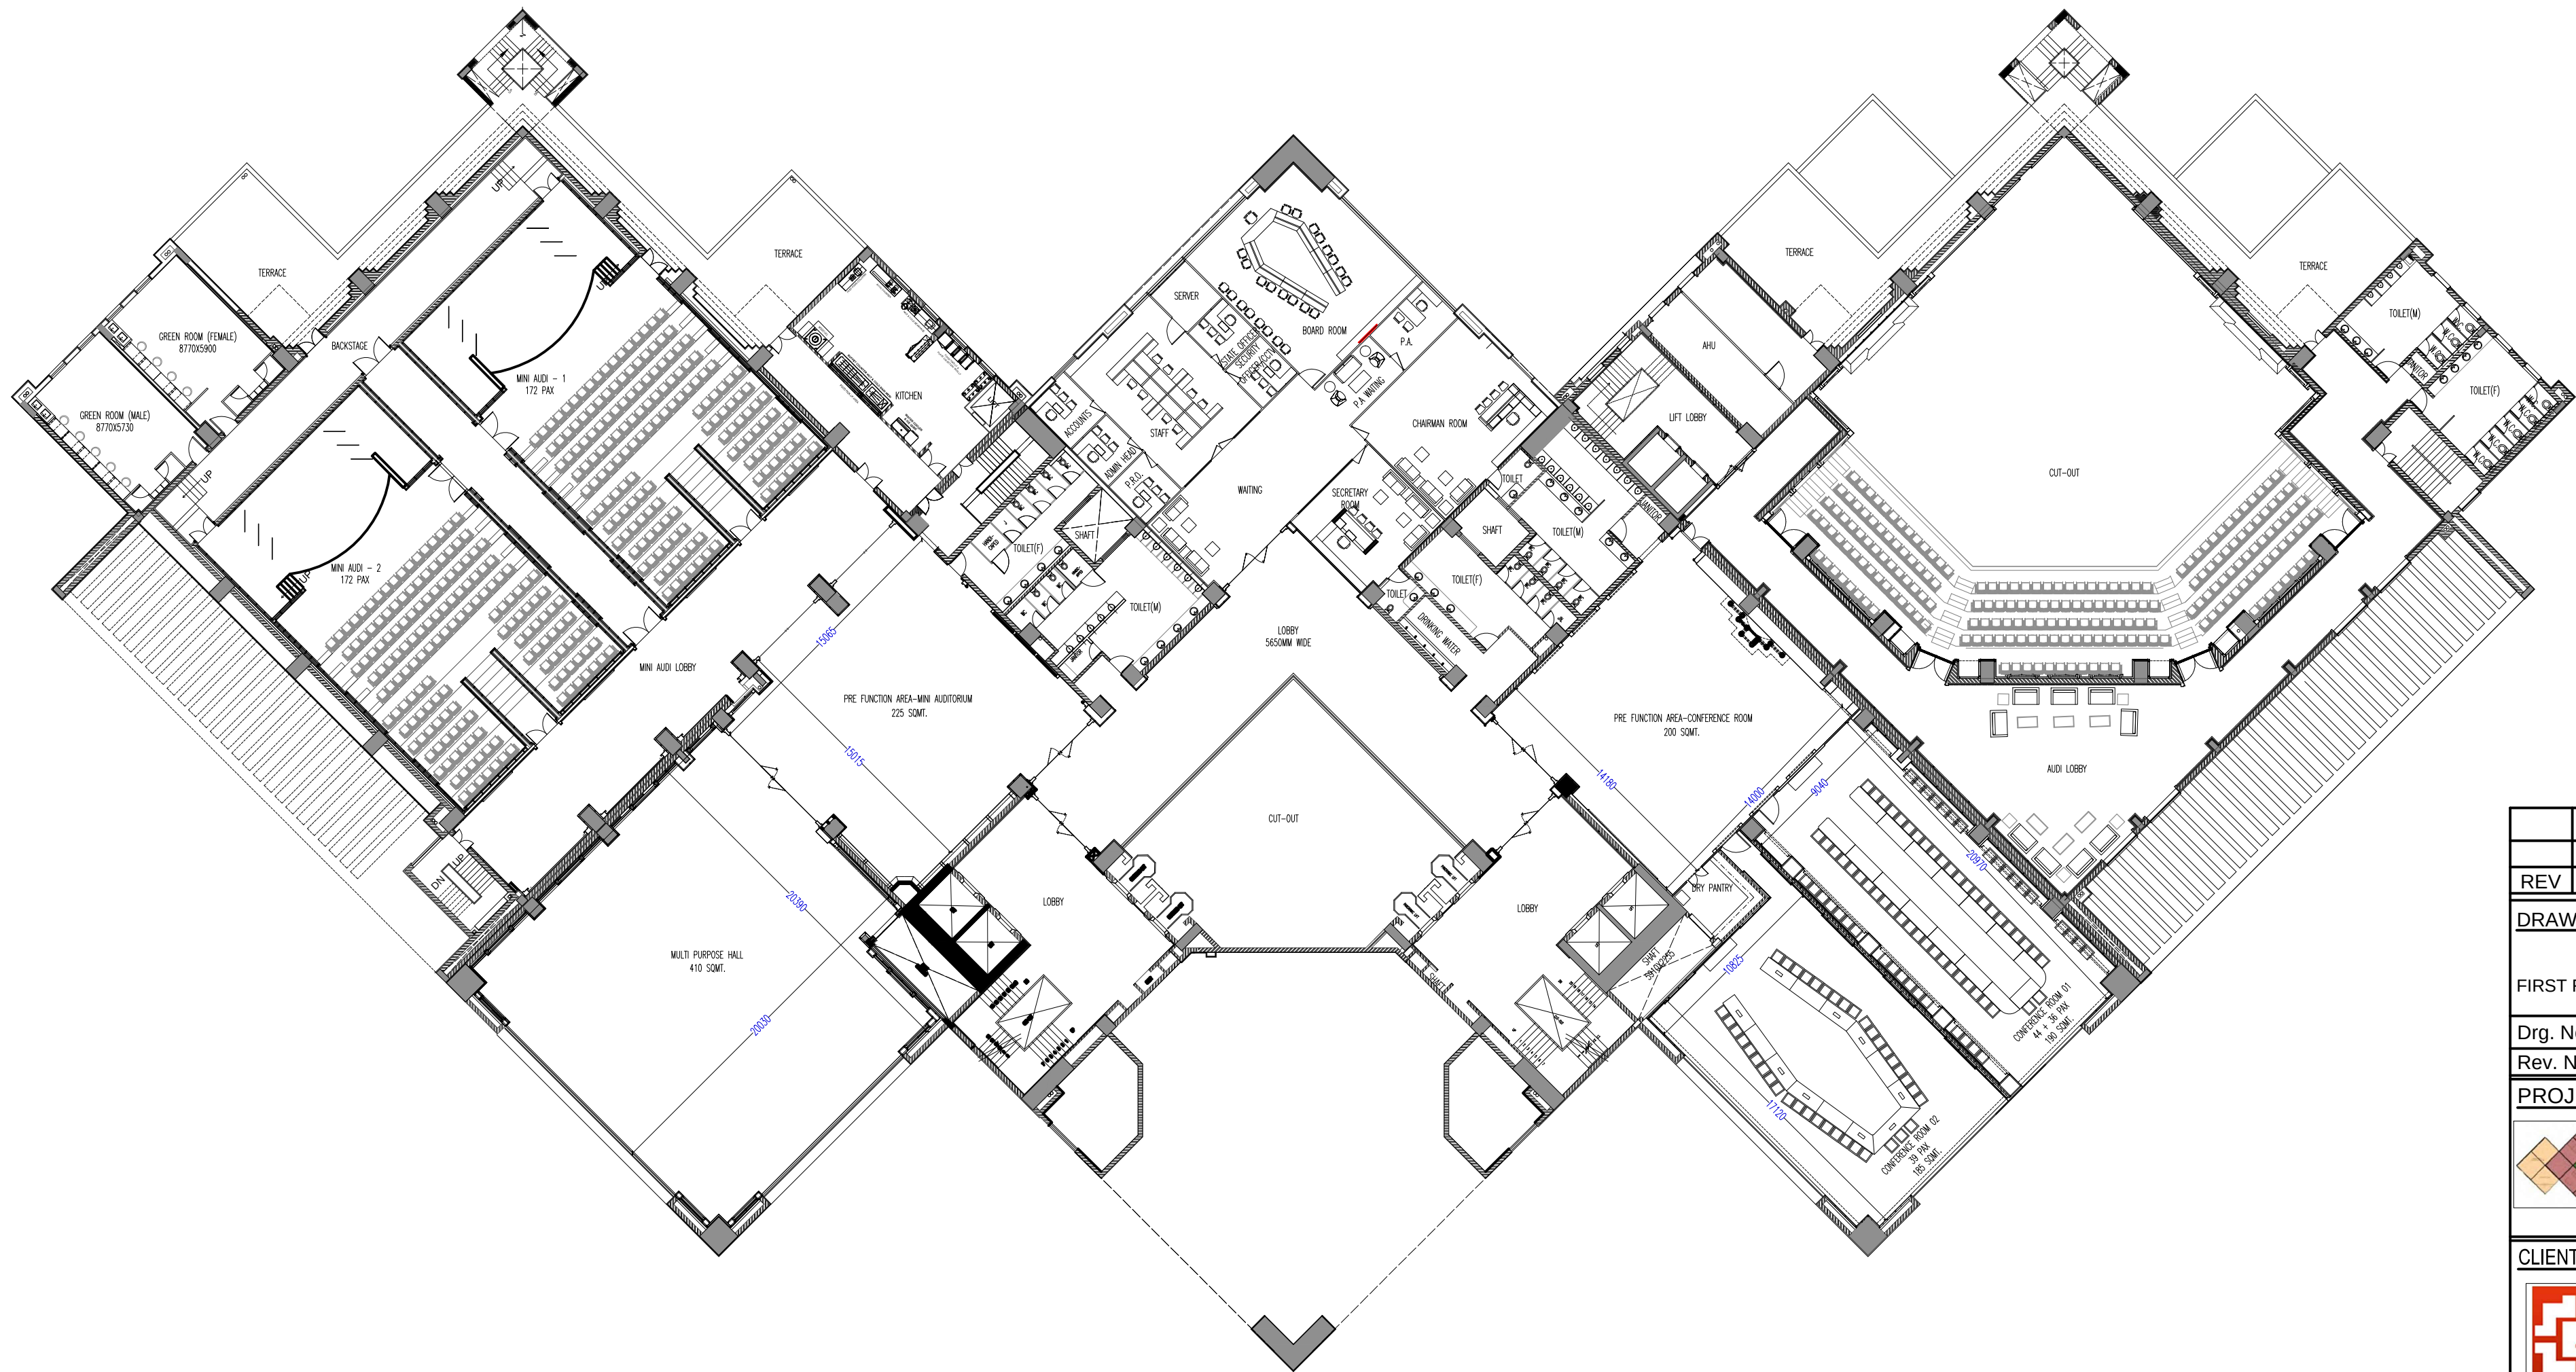
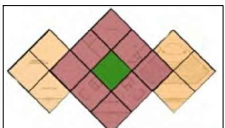
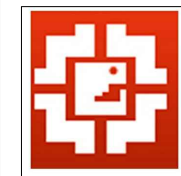


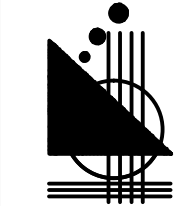

REV	DESCRIPTION	DATE
DRAWING TITLE		
FIRST FLOOR		Done by Manish Scale Date 26.02.22
Drg. No :-		NORTH
Rev. No :-		SHEET (A2)
PROJECT		
 RAJASTHAN INTERNATIONAL CENTRE		
CLIENT		
 JAIPUR DEVELOPMENT AUTHORITY		
ARCHITECT		
 PRAMOD JAIN & ASSOCIATE C-6, MOTI MARG, BAPU NAGAR, JAIPUR - 302015		
EPC PARTNER		
STUDIO XP ROOTS MANAGEMENT CONSULTANT PVT. LTD. Office:- WASME HOUSE, Plot No. - 4, Film City, Sector - 16A, Noida - 201301		